

5667

Drawing



Filling Station

HITCHIN ROAD

Filling Station

Hawthorn

EDGEWOOD DRIVE

El Sub Sta

Posts

Def

Ad Co
Boro Const

WILLOWS
LIME?
PERRY ABER?

CLOSE



TOWN & COUNTRY PLANNING ACT 1971
PLAN REFERRED TO IN THE BOROUGH OF LUTON

TREE PRESERVATION ORDER 1989
Jet Petrol Filling Station, Hitchin Road



Groups of Trees




Individual Trees


P.A.D. Drew, Dip. T.P., M.R.T.P.I., M.B.I.M.
Borough Planning Officer, Town Hall, Luton

Scale 1:1250
Date 13/06/89

Neg. No. 65107
Drg. No. 65107

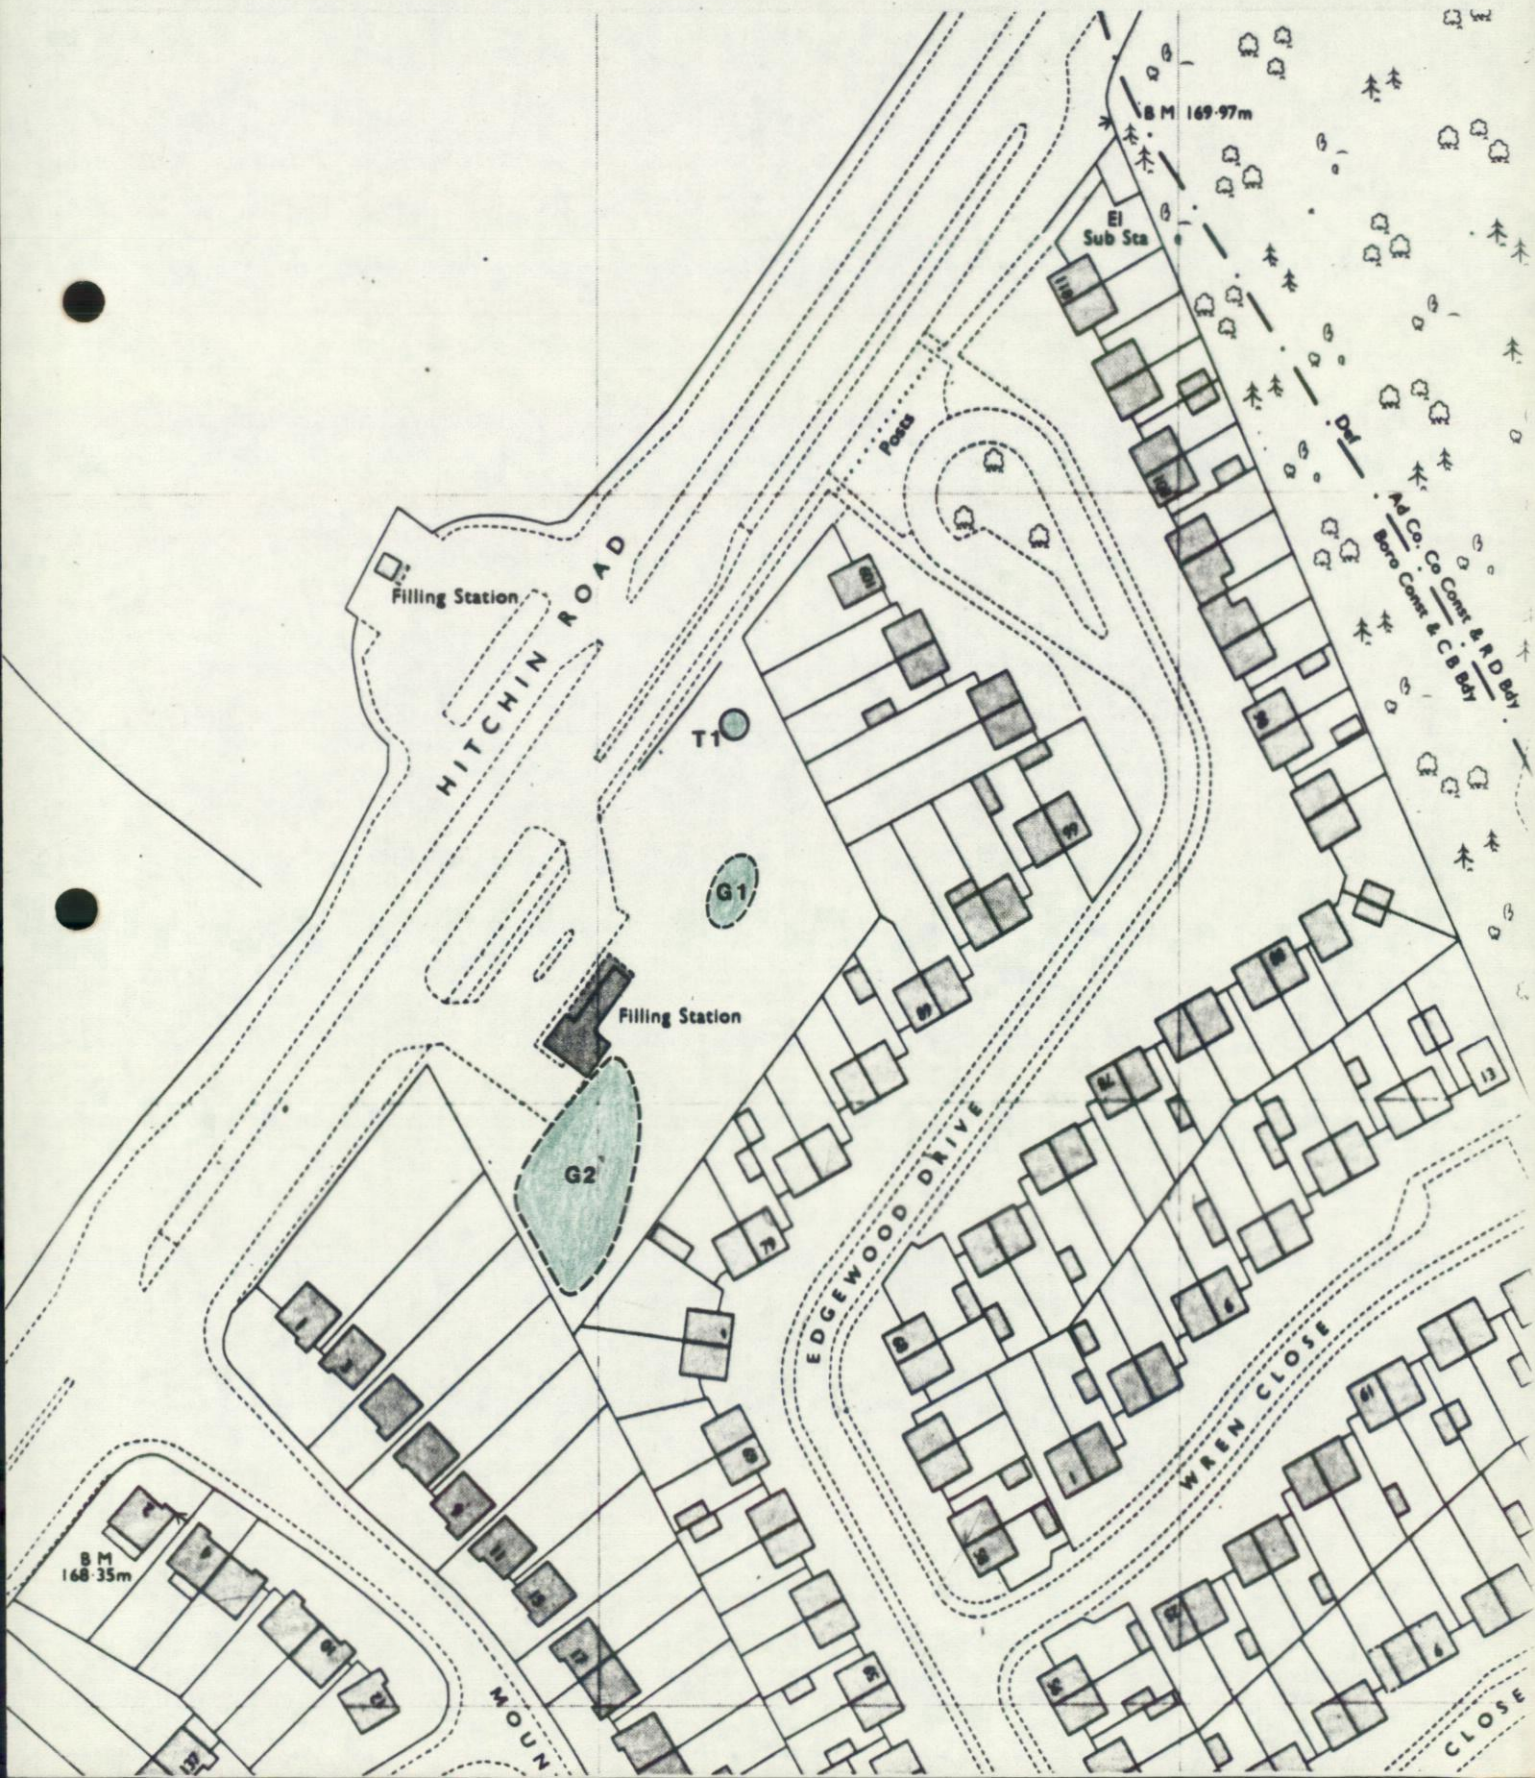

TREE PRESERVATION ORDER 1989
Jet Petrol Filling Station, Hitchin Road

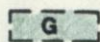

Neg. No. 65107
Drg. No. 65107

