Planning Div Luton
File
Ans Date 24 NOV 2005
~~18 NOV 2005~~
Dr
BC
TSC
SP
U R & T

BOROUGH OF LUTON COUNCIL
APPROVED
19 JAN 2006
TOWN PLANNING

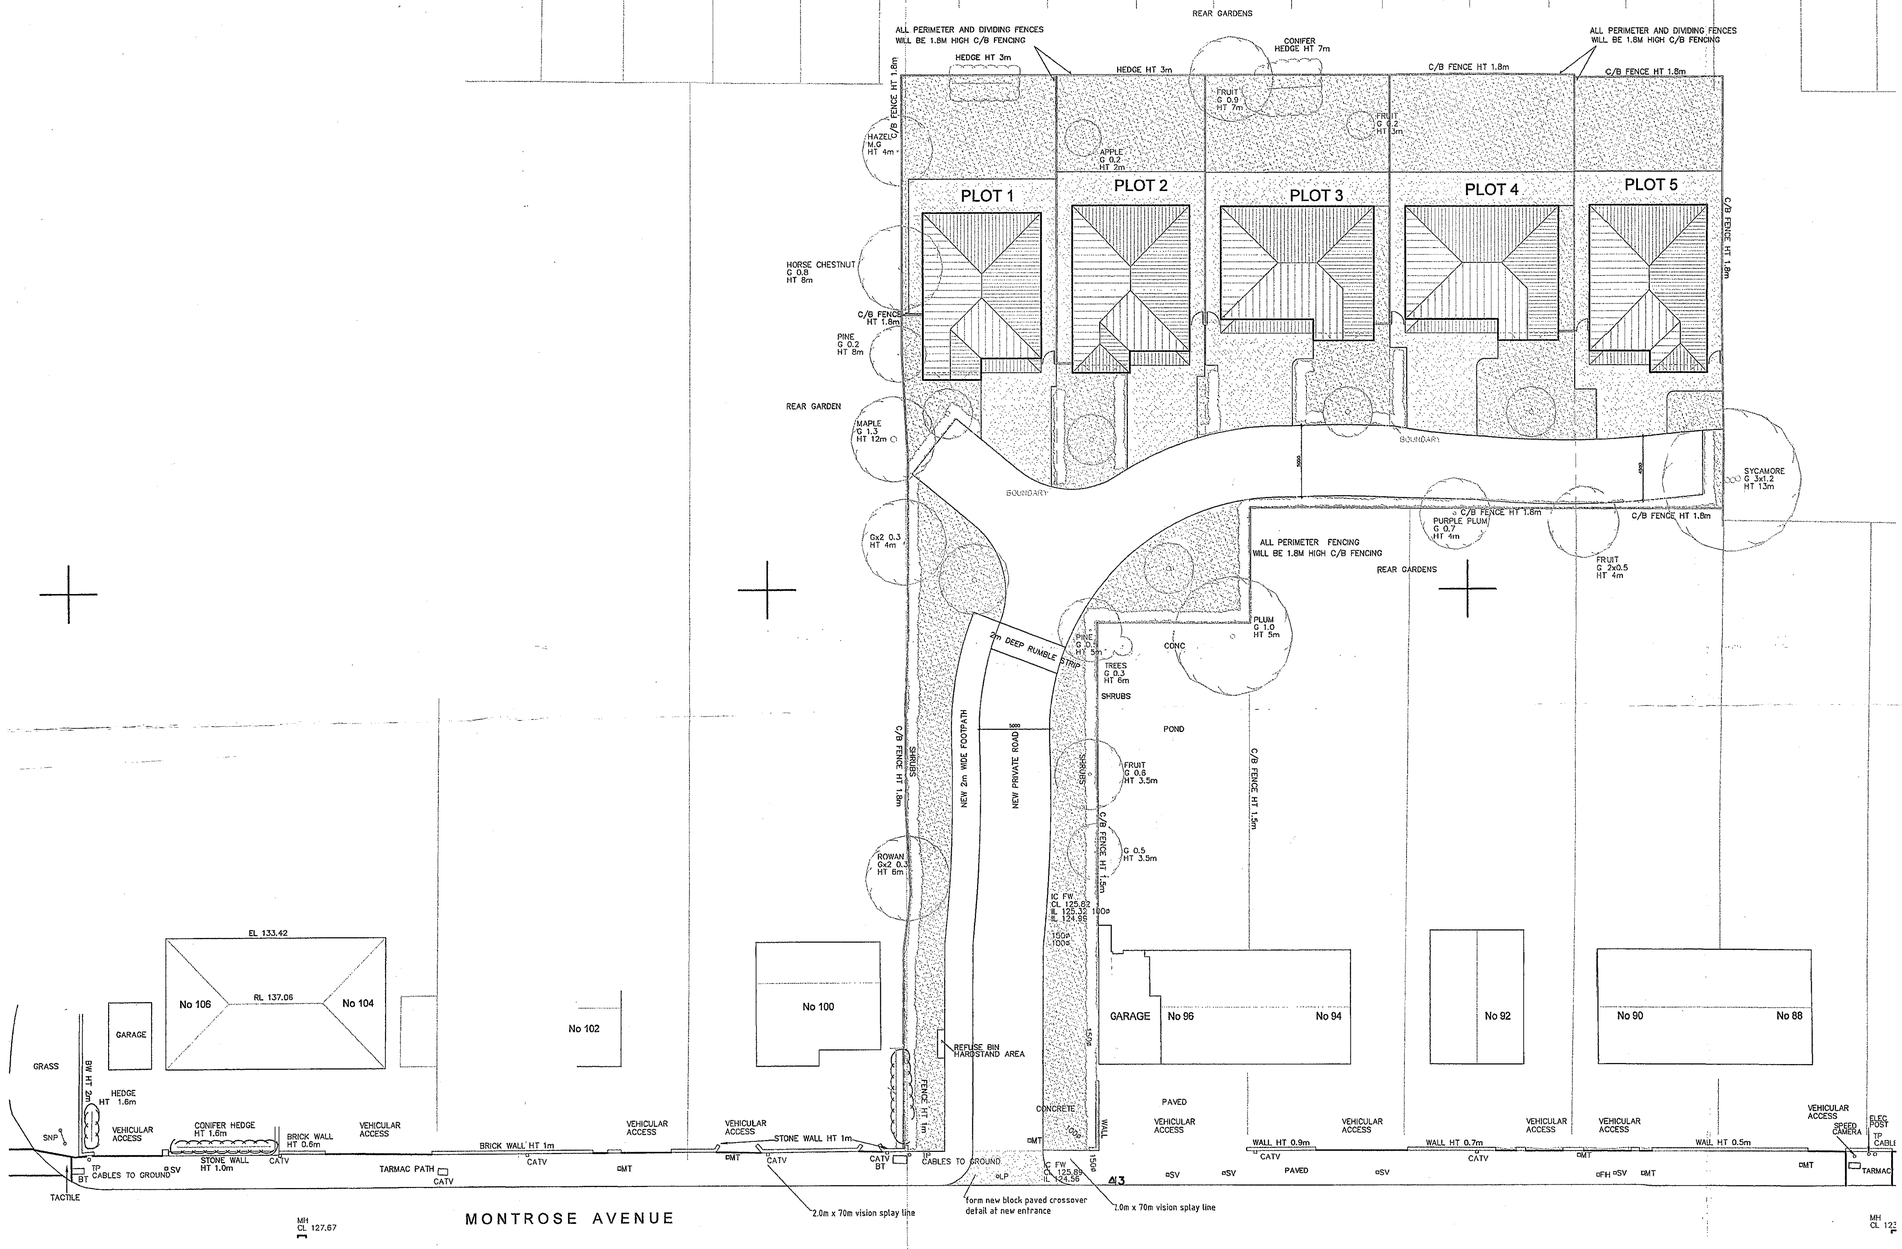

INDICATIVE ONLY

MICHAEL V. S. HARDIMAN & ASSOCIATES LTD
Chartered Building Surveyors: Building Engineers
Powage House, Church St, Aspley Guise, M.K. MK17 8HF
Telephone 01908 582052 and 0410 576883

DRAWING TITLE
BLOCK PLAN

PROJECT
MONTROSE AVENUE 90–98

CLIENTS
MR PETER DOYLE

AMENDMENTS		

DWG. No	SCALES	DATE
2005/274/02	1:200@A1	NOV '05
		DRAWN JT