Tree Preservation Order

Startpoint
Downs Road
E107/204

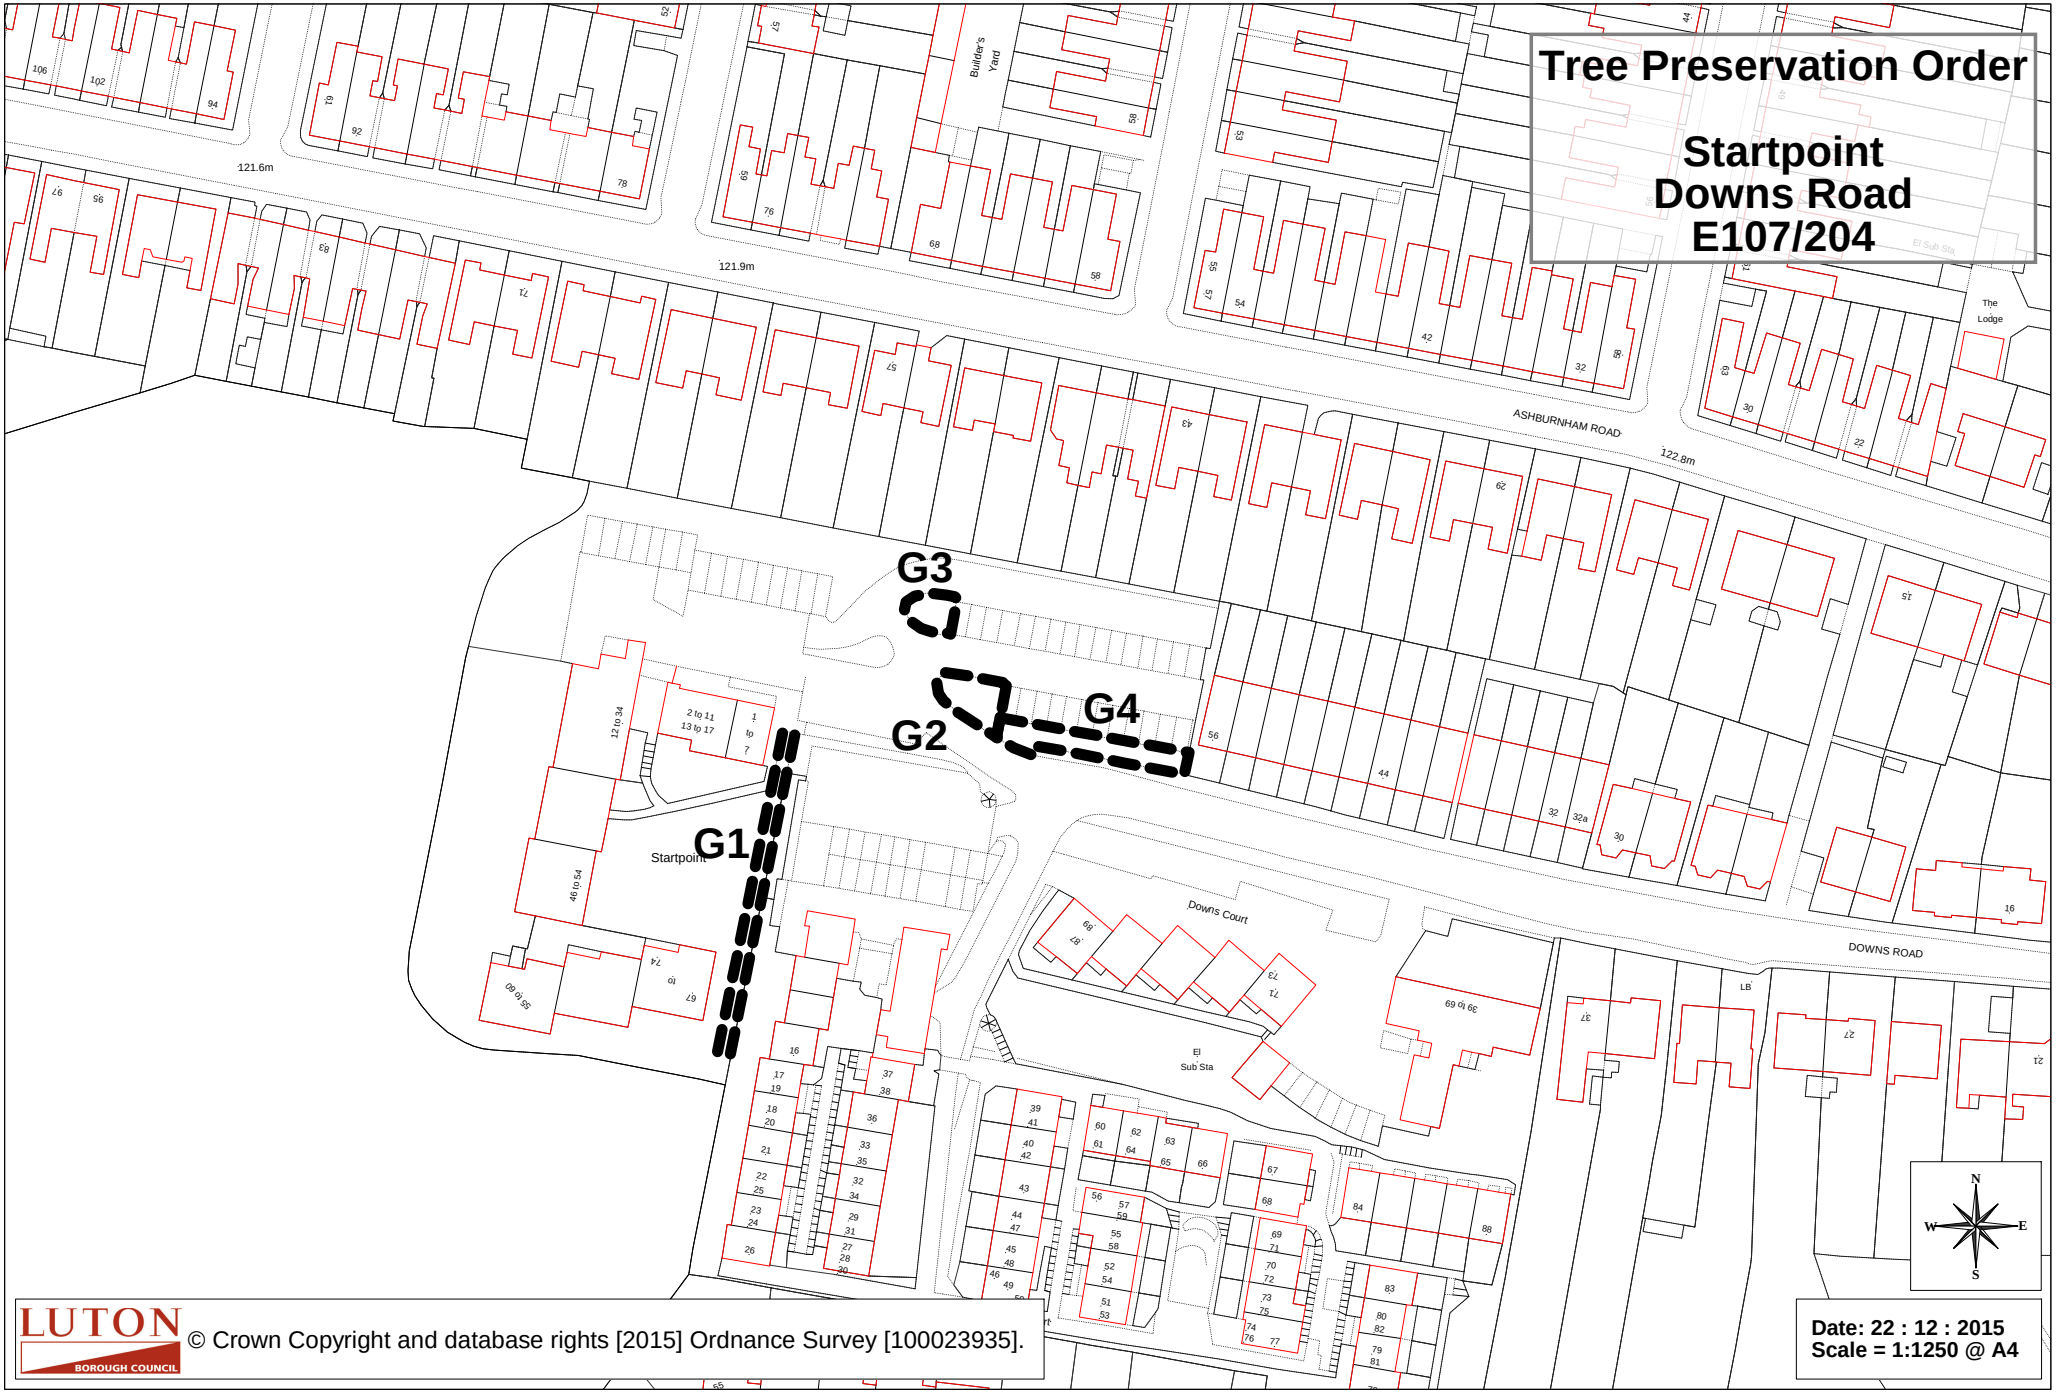

© Crown Copyright and database rights [2015] Ordnance Survey [100023935].

LUTON BOROUGH COUNCIL

Date: 22 : 12 : 2015
Scale = 1:1250 @ A4