

COUNTY BOROUGH OF LUTON

Town and Country Planning
Acts 1962 and 1968
Civic Amenities Act 1967
Tree Preservation Order
(Tenby Drive)

Reference

Trees Specified Individually



Trees Specified in Groups



Based on O.S. Plan TL 0623 SE

Scale 1:1250


Plan No. 40710

Negative No. 40710


Date October 1971

S. McArdle, BSc (Econ), ARICS.

ACTING BOROUGH PLANNING OFFICER

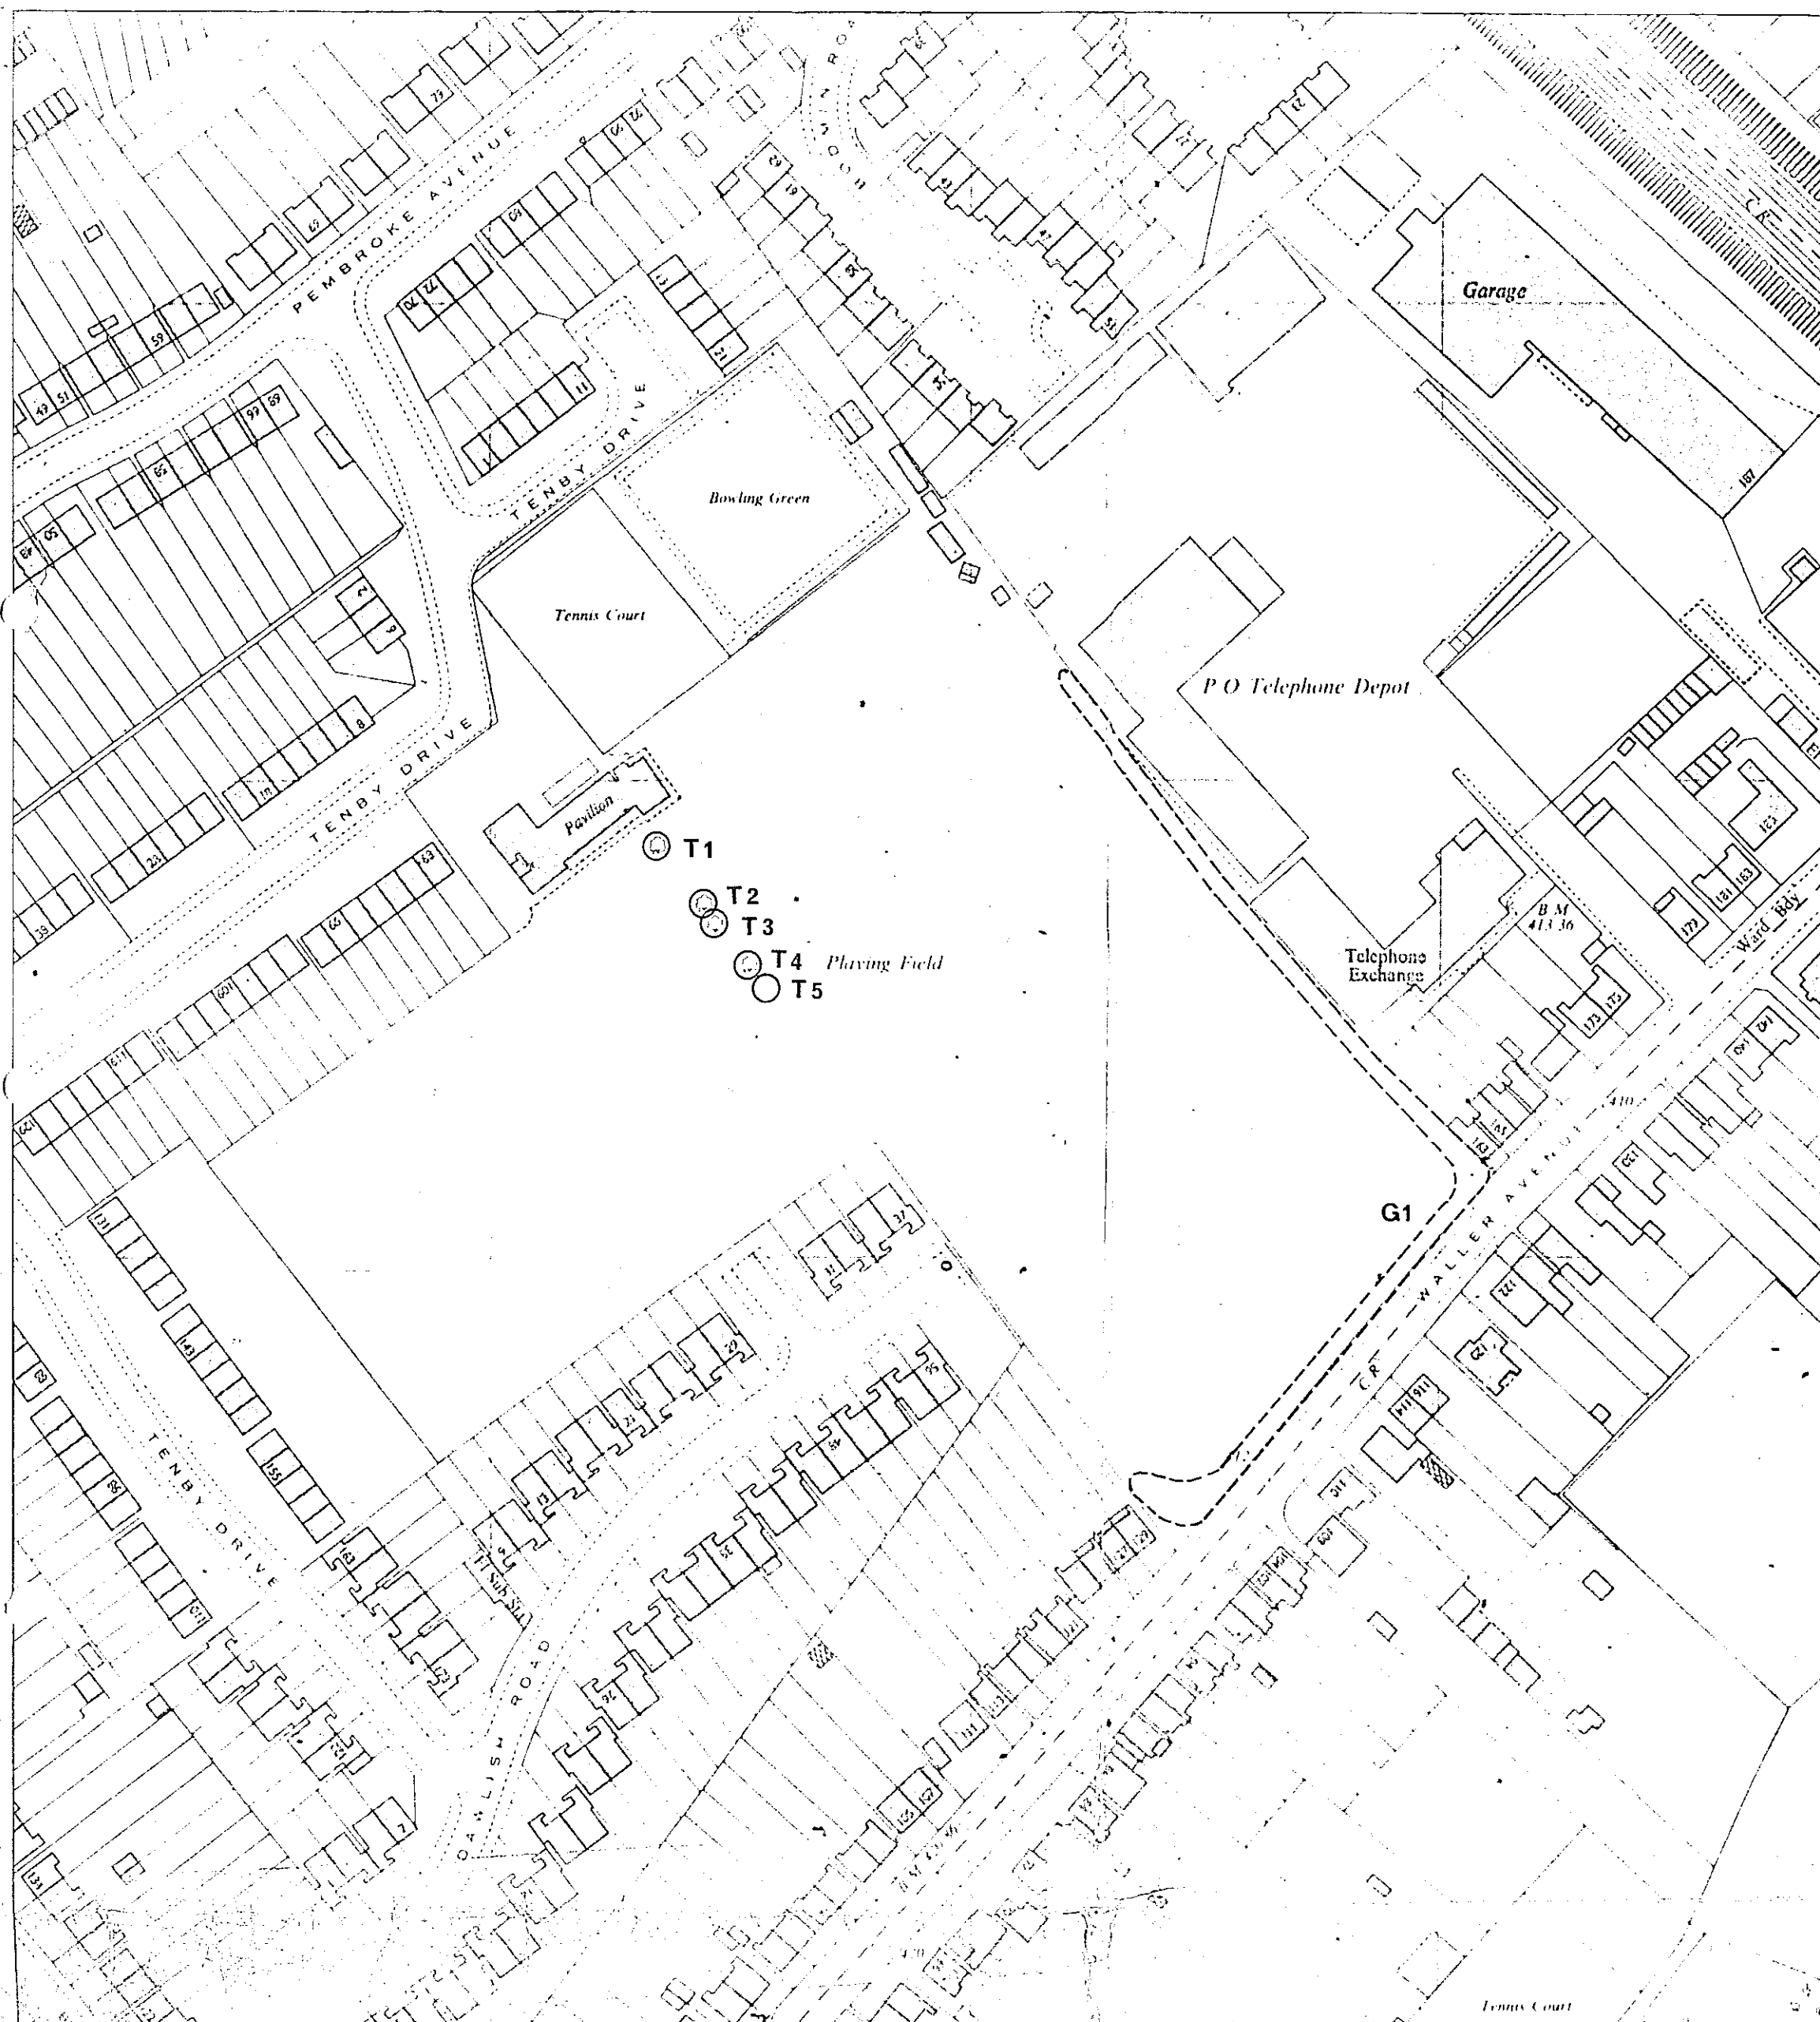

Planning Dept. Luton
 File 77195
 Date 30 OCT 1981

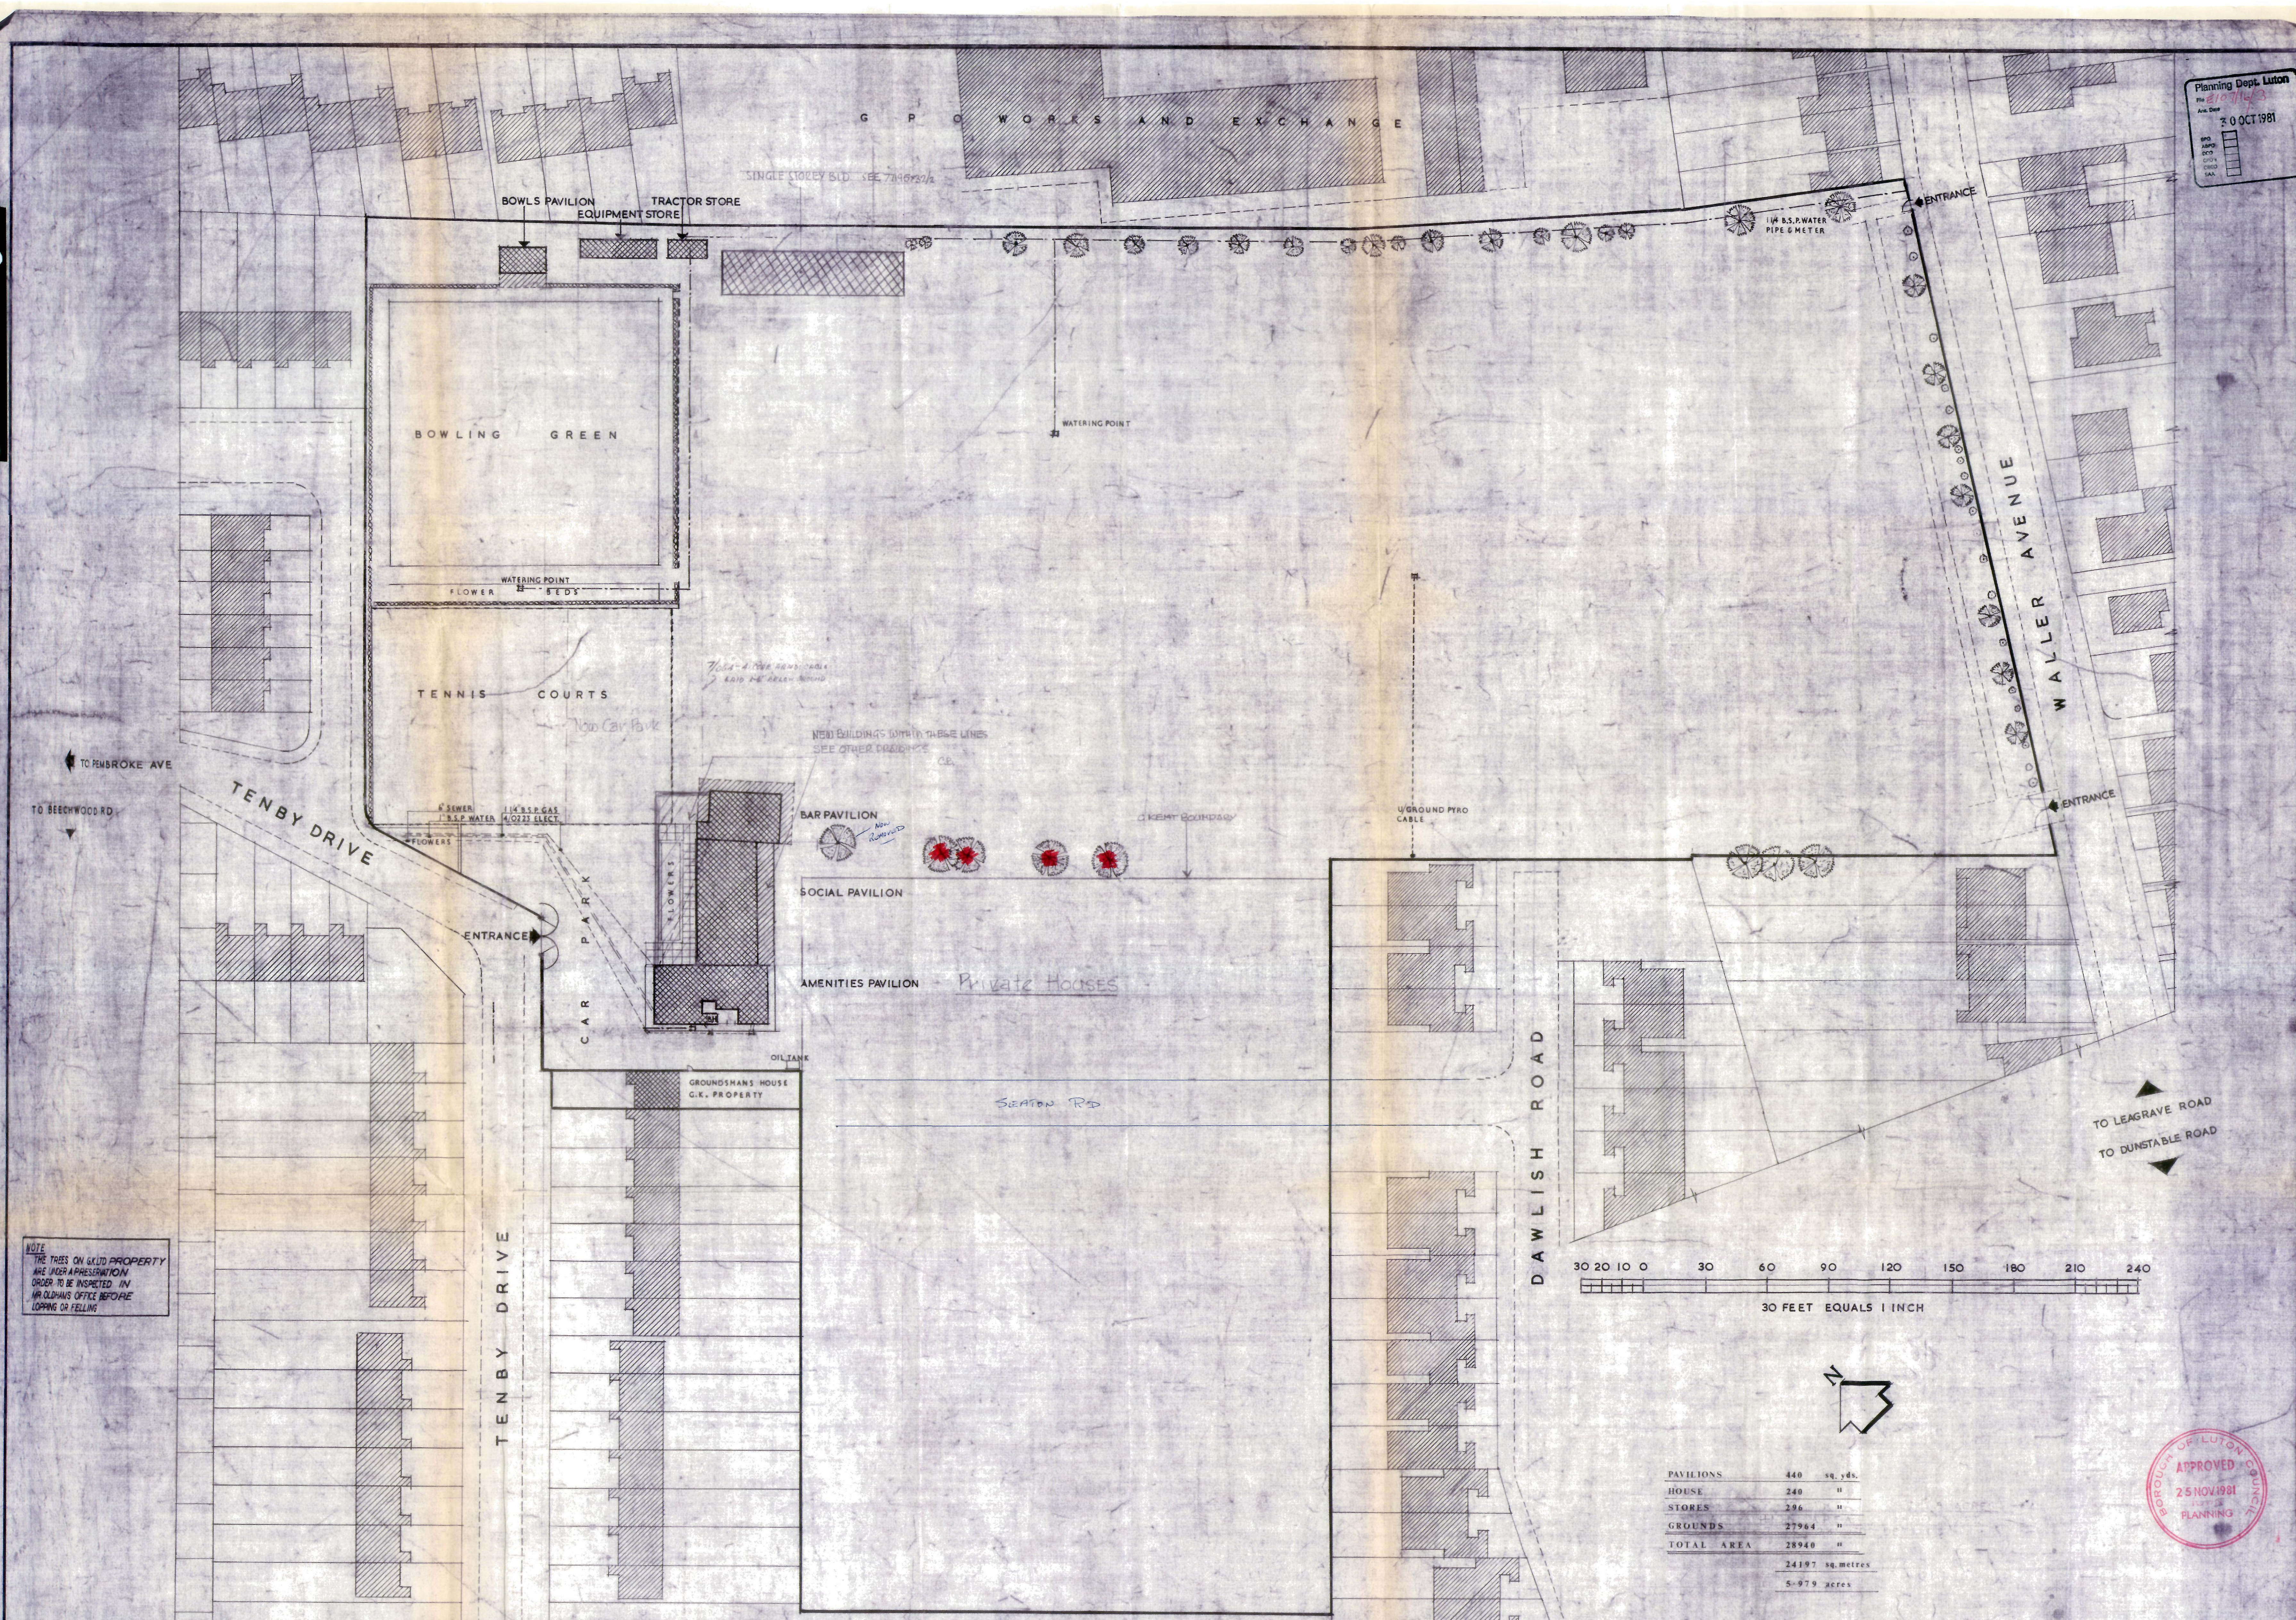

NOTE
 THE TREES ON G.K. PROPERTY
 ARE UNDER PRESERVATION
 ORDER TO BE INSPECTED IN
 WARDEN'S OFFICE BEFORE
 LOGGING OR FELLING

KENT INDUSTRIAL INSTRUMENTS	FACTORY	WALLER AVENUE LUTON	C/ DRG. REVISED & BROUGHT UP TO DATE	DRG. No. 7 7 1 9 5 x 2 3 / 1
BISCOT ROAD	WORKS	GENERAL		
LUTON	BEDS	LAYOUT OF SPORTS GROUND		
PLANT ENGINEERS OFFICE	SCALE	30 FEET EQUALS 1 INCH		
			DRAWN BY CHS/DEALE	DATE NOV 1967

APPROVED
 25 NOV 1981
 PLANNING